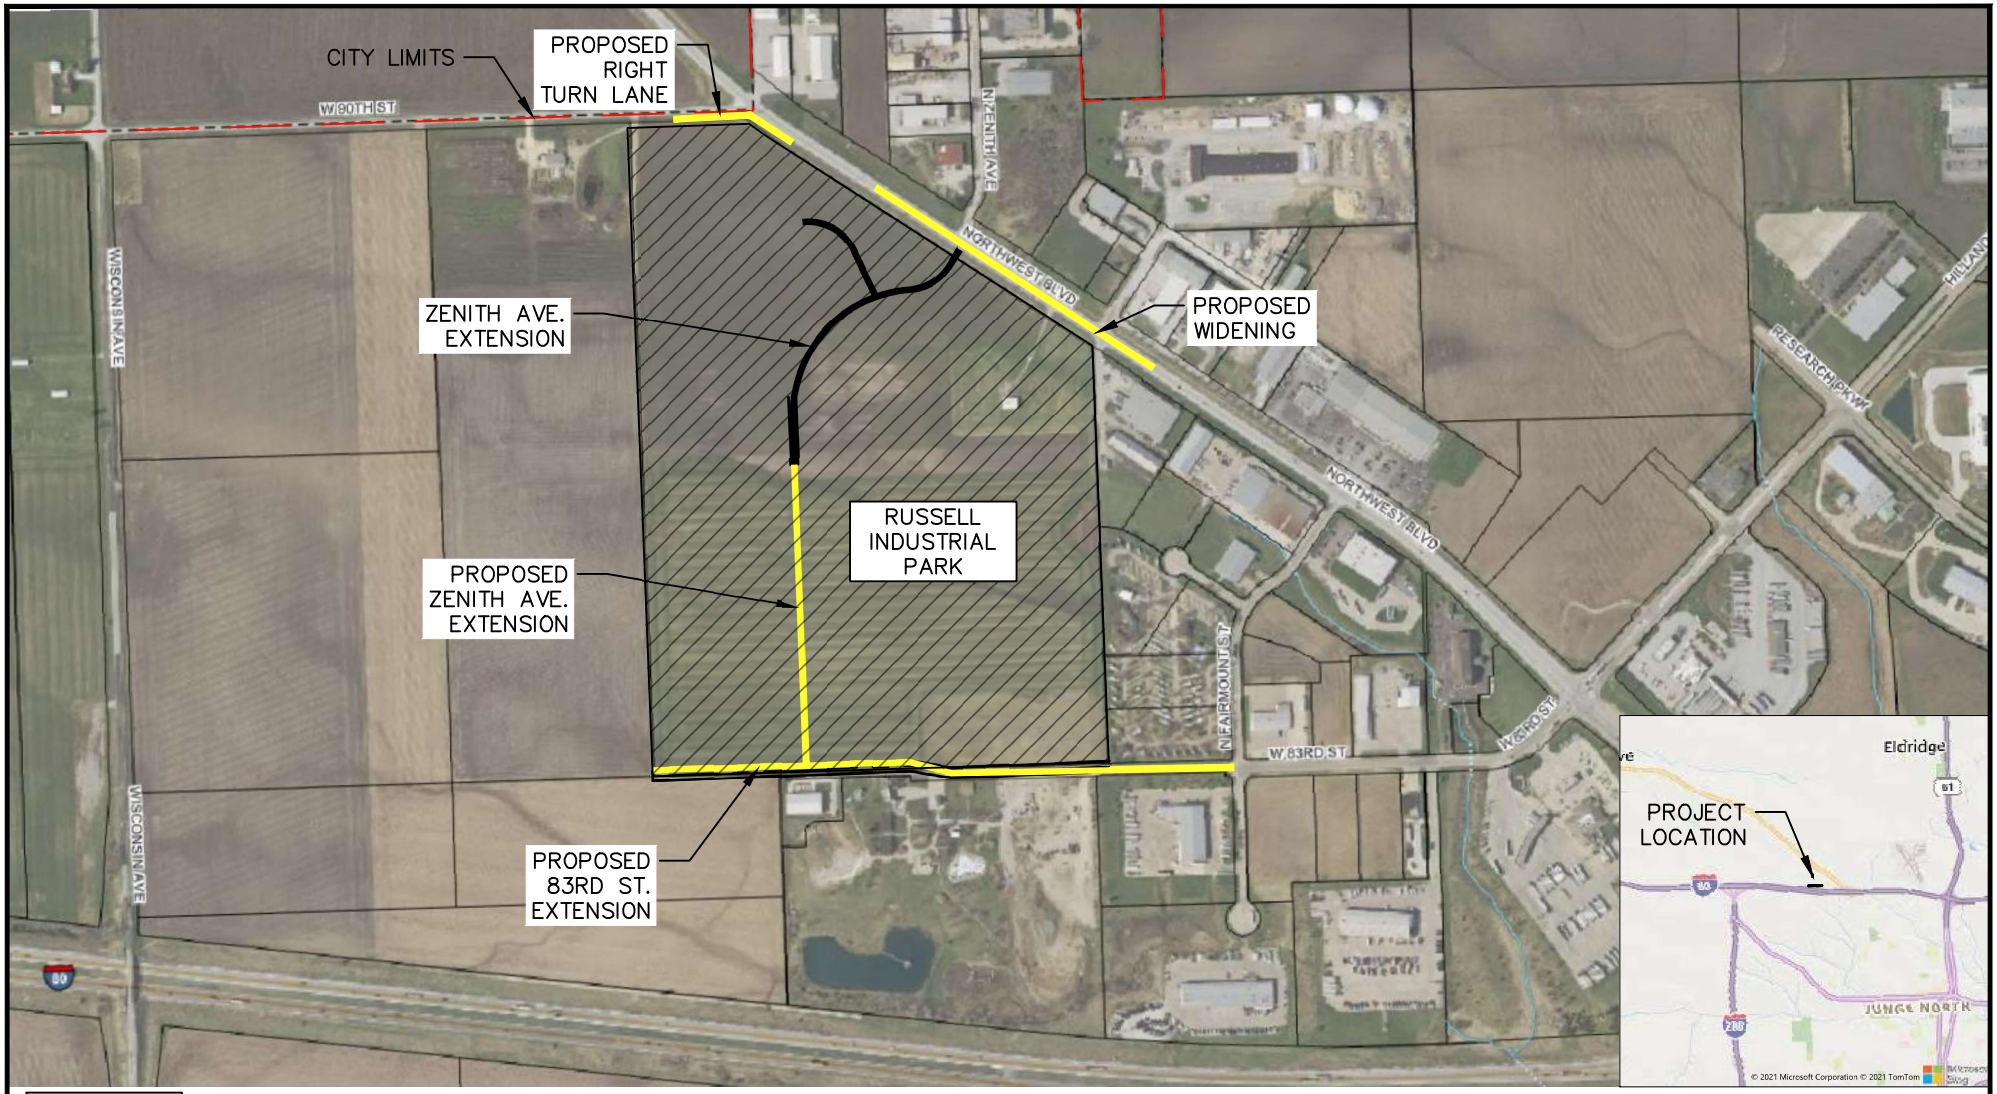

origin design
WORKING ON TOMORROW...
800 556-4491
origindesign.com

NORTH

ATTACHMENT A
ROAD CONSTRUCTION AREA MAP
SHEET TITLE 3

RUSSELL

A

Project No: 21152